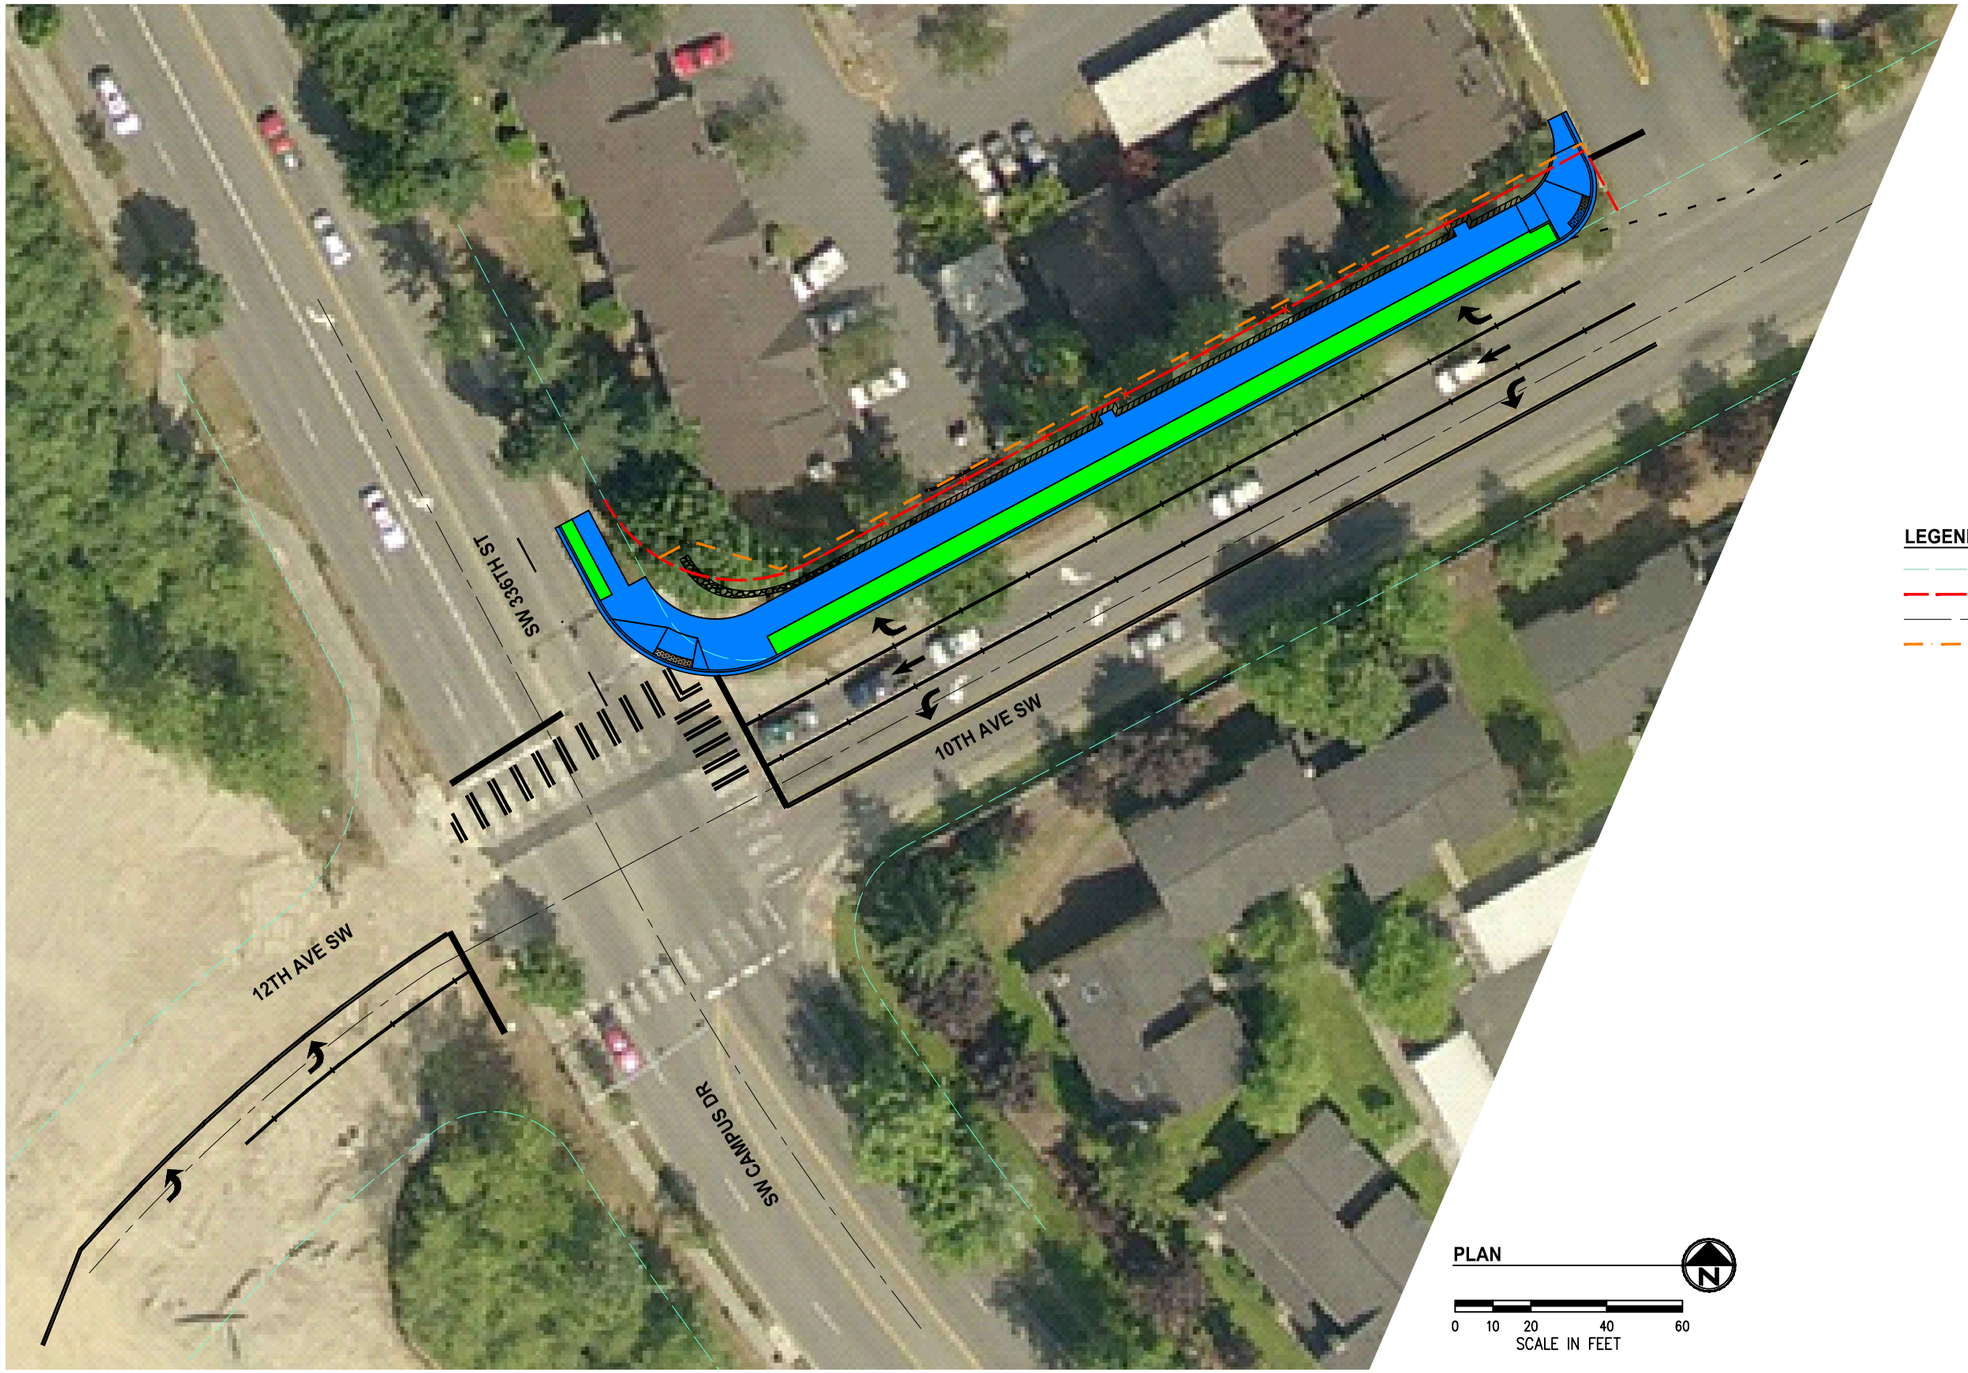

LEGEND

- EXISTING RIGHT-OF-WAY
- PROPOSED RIGHT-OF-WAY
- CENTERLINE
- PROPOSED WALL EASEMENT
- CONCRETE SIDEWALK
- LANDSCAPING

PLAN

N

0 10 20 40 60
SCALE IN FEET

KPG

CITY OF Federal Way

CITY OF FEDERAL WAY
10TH AVE SW AT SW CAMPUS DR
INTERSECTION IMPROVEMENTS