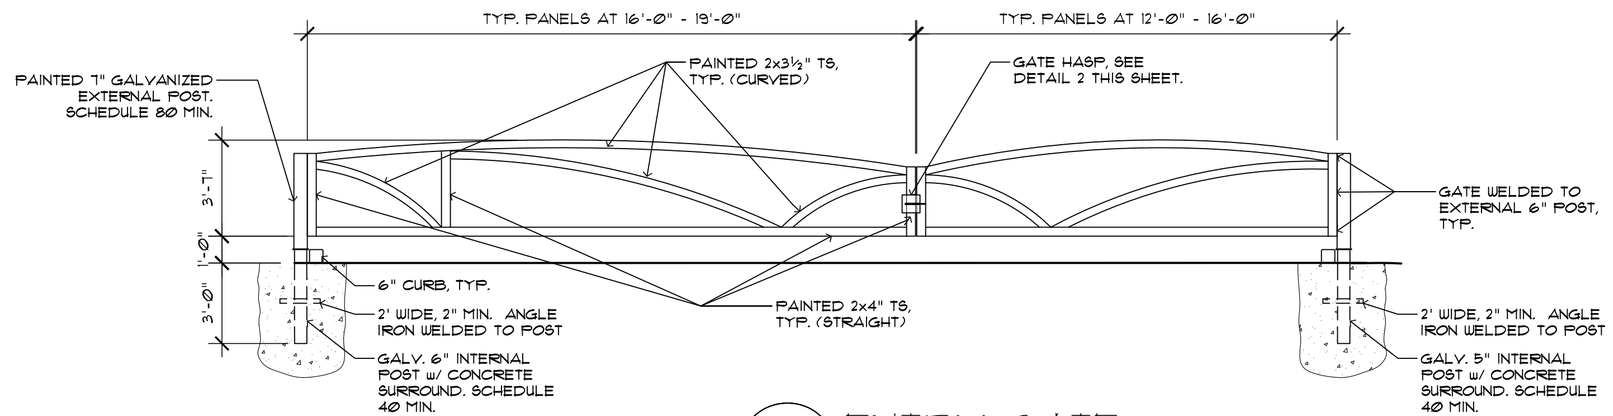

1 ENTRY GATE
1/4" = 1'-Ø"

NOTE:
GATE AND EXTERNAL POST TO BE GALVANIZED AND THEN PAINTED BLACK WITH FLAT FINISH. INTERNAL POST SHALL NOT BE PAINTED.

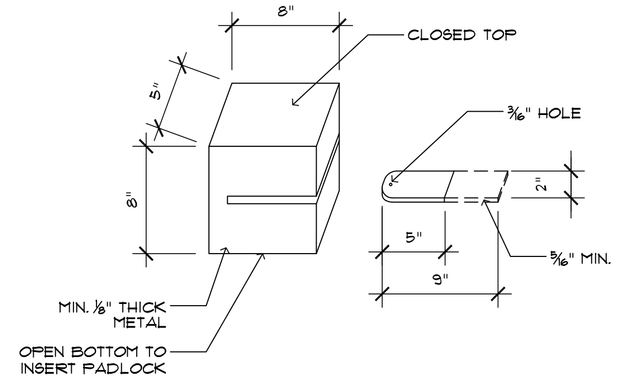

2 TYP. GATE HASP
1½" = 1'-Ø"

Sheryl S Brown
sheryl@sbdservices.net
206.940.8797

CONSULTANT

OWNER
City of Federal Way
33325 8th Ave. So.
Federal Way, WA 98003

PROJECT
Park Entry Gates

JOB NUMBER
0120

DRAWN BY
SB

CHECKED BY
SI

DRAWING DATE
February 3, 2020

REVISIONS & PRINT ISSUE DATES

STAMP AREA

DRAWING TITLE
Park Entry Gates

SCALE
As Shown

DRAWING NUMBER
A-101